Pavers

KerckhoffStone

CONCRETE HARDSCAPE SOLUTIONS

TABLE OF CONTENTS

TITLE	PAGE No.
Traditional Paver Series	1-2
Linear Paver Series	3-4
Narrow Paver Series	5
Round Paver Series	6
Paver Pattern Series	7
Installation Guide	8

TRADITIONAL PAVER SERIES

KerckhoffStone
CONCRETE HARDSCAPE SOLUTIONS

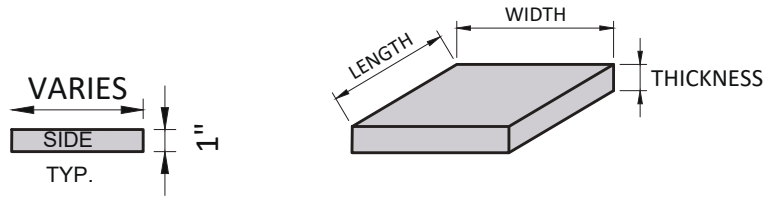

1" THICK PAVERS

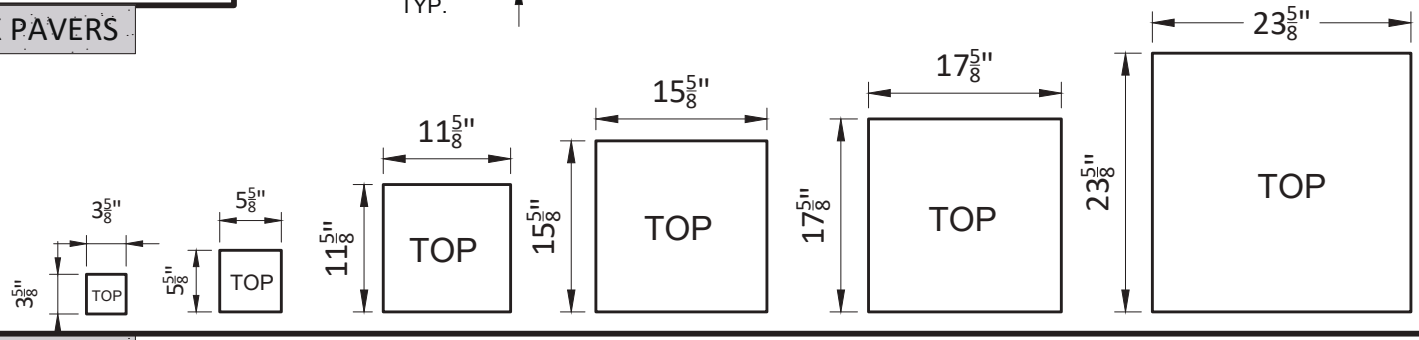

1 1/2" THICK PAVERS

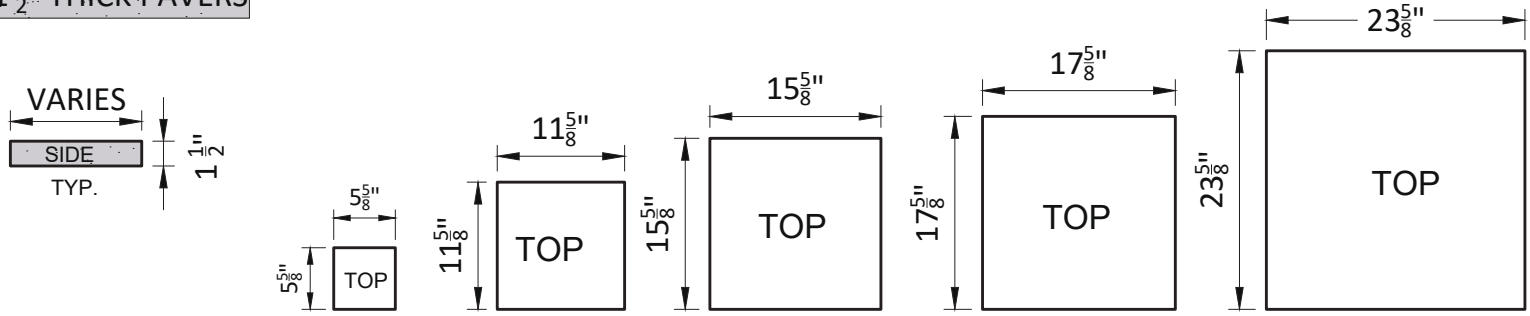

2" THICK PAVERS

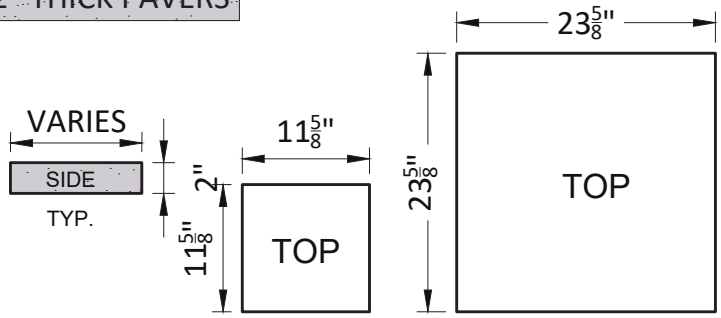

3/4" THICK PAVERS

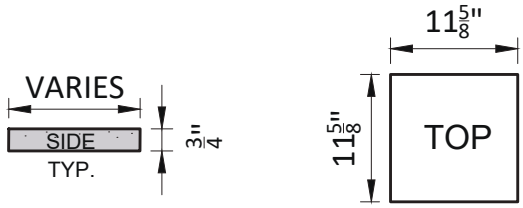

NOTES:
1. 6,500 P.S.I. DESIGN MIX
2. ASTM C-1364 FOR CAST-STONE
3. SPECIFICATION FOR CAST-STONE 04720
4. AVAILABLE IN OVER 85 COLORS & ALL STANDARD KERCKHOFFSTONE TEXTURES
5. COLOR & TEXTURES WILL VARY
6. ABRASION AND MILDEW RESISTANT
7. ALL OVERSIZE THICK COPINGS ARE REINFORCED AS REQUIRED

CUSTOM PAVERS:
ALL OTHER SQUARE PAVERS, LINEAR PAVERS, NARROW LINEAR PAVERS, LARGE LINEAR PAVERS, AND ROUND PAVERS SIZES NOT SHOWN ABOVE CAN BE MANUFACTURED UPON REQUEST

APA ARCHITECTURAL PRECAST ASSOCIATION
Certified Plant

PH: (239) 597-7218 FAX: (239) 566-8432 www.kerckhoffstone.com
1455 SW 4TH AVE. DELRAY BEACH, FL. 33444
© 2021

KerckhoffStone

CONCRETE HARDSCAPE SOLUTIONS

2 $\frac{1}{2}$" THICK PAVERS

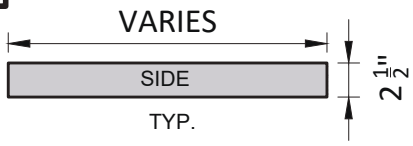

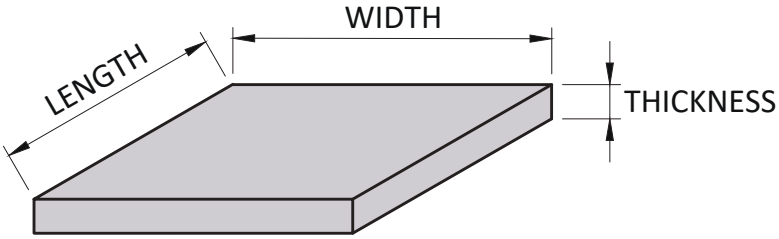

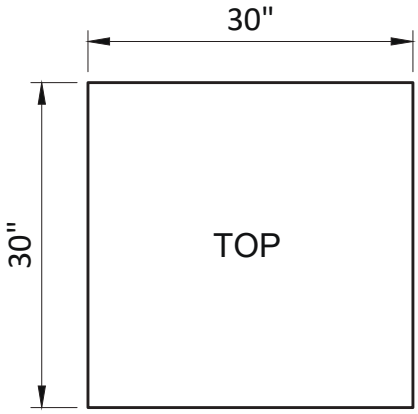

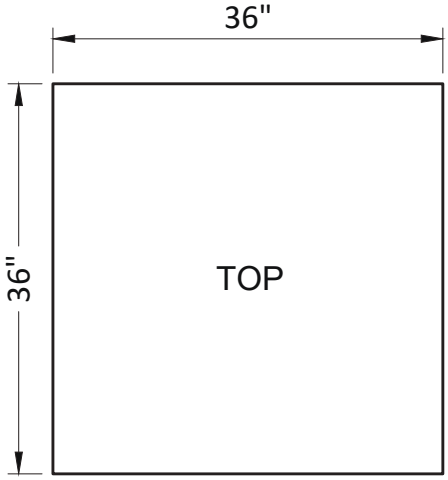

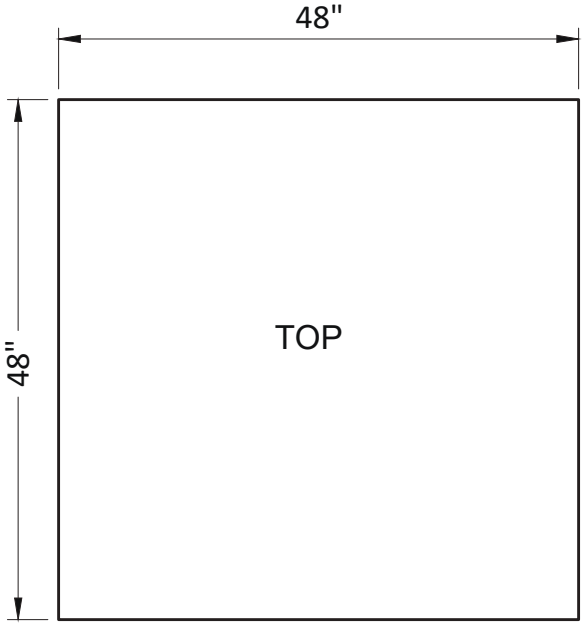

NOTES:
1. 6,500 P.S.I. DESIGN MIX
2. ASTM C-1364 FOR CAST-STONE
3. SPECIFICATION FOR CAST-STONE 04720
4. AVAILABLE IN OVER 85 COLORS & ALL KERCKHOFFSTONE TEXTURES
5. COLOR & TEXTURES WILL VARY
6. ABRASION AND MILDEW RESISTANT
7. ALL OVERSIZE THICK COPINGS ARE REINFORCED AS REQUIRED

CUSTOM PAVERS:
ALL OTHER SQUARE PAVERS, LINEAR PAVERS, NARROW LINEAR PAVERS, LARGE LINEAR PAVERS, AND ROUND PAVERS SIZES NOT SHOWN ABOVE CAN BE MANUFACTURED UPON REQUEST

APA ARCHITECTURAL PRECAST ASSOCIATION

Certified Plant

PH: (239) 597-7218 FAX: (239) 566-8432 www.kerckhoffstone.com

1455 SW 4TH AVE. DELRAY BEACH, FL. 33444

© 2021

LINEAR PAVER SERIES

KerckhoffStone
CONCRETE HARDSCAPE SOLUTIONS

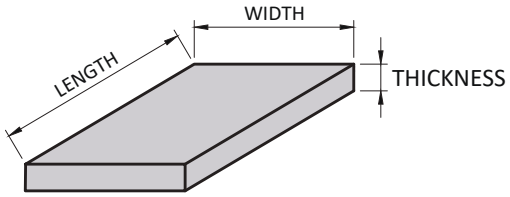

1" THICK PAVERS

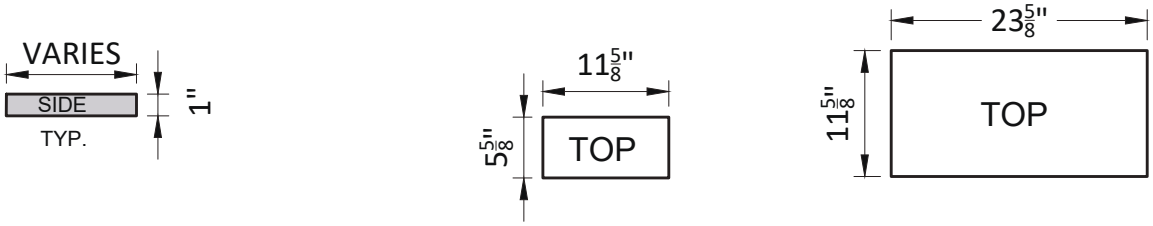

$1\frac{1}{2}$" THICK PAVERS

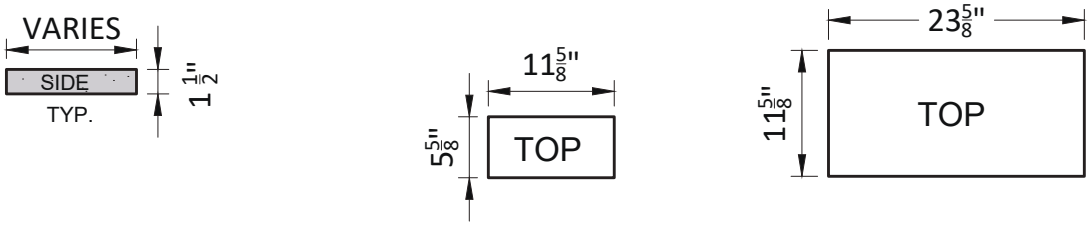

2" THICK PAVERS

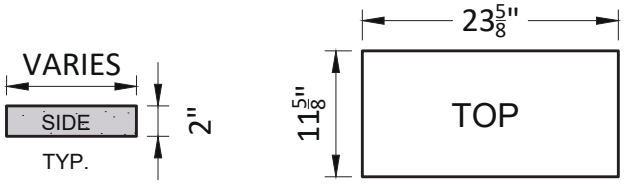

$\frac{3}{4}$" THICK PAVERS

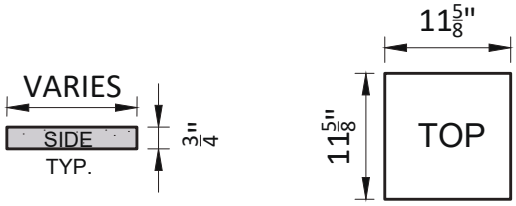

NOTES:
1. 6,500 P.S.I. DESIGN MIX
2. ASTM C-1364 FOR CAST-STONE
3. SPECIFICATION FOR CAST-STONE 04720
4. AVAILABLE IN OVER 85 COLORS & ALL STANDARD KERCKHOFFSTONE TEXTURES
5. COLOR & TEXTURES WILL VARY
6. ABRASION AND MILDEW RESISTANT
7. ALL OVERSIZE THICK COPINGS ARE REINFORCED AS REQUIRED

CUSTOM PAVERS:
ALL OTHER SQUARE PAVERS, LINEAR PAVERS, NARROW LINEAR PAVERS, LARGE LINEAR PAVERS, AND ROUND PAVERS SIZES NOT SHOWN ABOVE CAN BE MANUFACTURED UPON REQUEST

APA ARCHITECTURAL PRECAST ASSOCIATION
Certified Plant

PH: (239) 597-7218 FAX: (239) 566-8432 www.kerckhoffstone.com
1455 SW 4TH AVE. DELRAY BEACH, FL. 33444
© 2021

KerckhoffStone
CONCRETE HARDSCAPE SOLUTIONS

2 $\frac{1}{2}$" THICK PAVERS

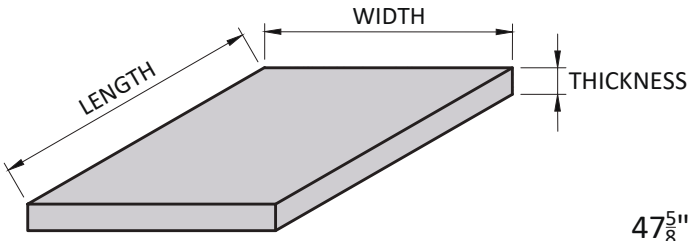

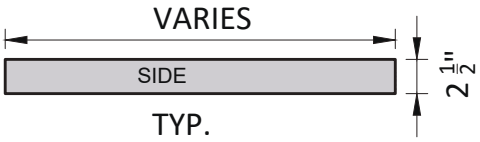

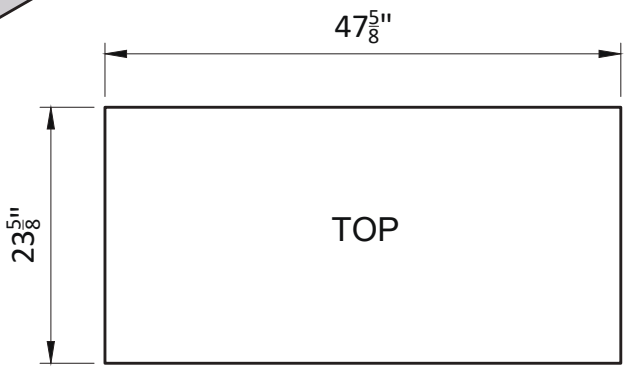

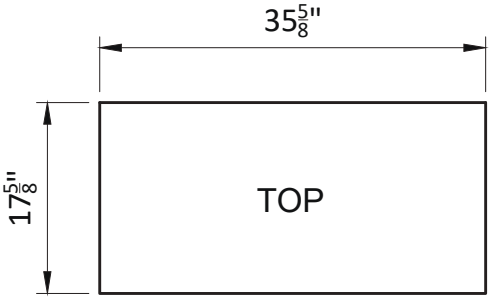

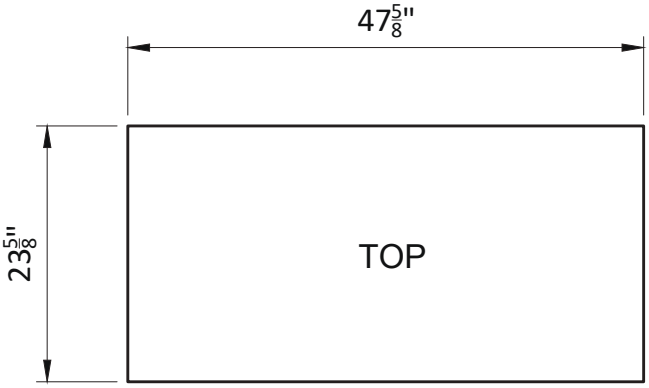

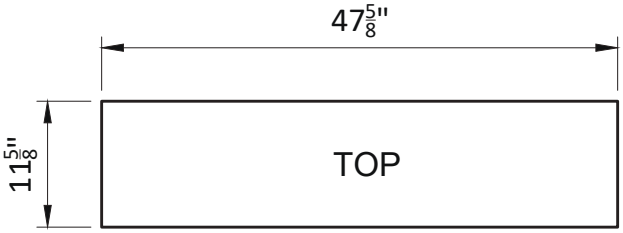

NOTES:
1. 6,500 P.S.I. DESIGN MIX
2. ASTM C-1364 FOR CAST-STONE
3. SPECIFICATION FOR CAST-STONE 04720
4. AVAILABLE IN OVER 85 COLORS & ALL STANDARD KERCKHOFFSTONE TEXTURES
5. COLOR & TEXTURES WILL VARY
6. ABRASION AND MILDEW RESISTANT
7. ALL OVERSIZE THICK COPINGS ARE REINFORCED AS REQUIRED

CUSTOM PAVERS:
ALL OTHER SQUARE PAVERS, LINEAR PAVERS, NARROW LINEAR PAVERS, LARGE LINEAR PAVERS, AND ROUND PAVERS SIZES NOT SHOWN ABOVE CAN BE MANUFACTURED UPON REQUEST

APA ARCHITECTURAL PRECAST ASSOCIATION
Certified Plant

PH: (239) 597-7218 FAX: (239) 566-8432 www.kerckhoffstone.com
1455 SW 4TH AVE. DELRAY BEACH, FL. 33444
© 2021

KerckhoffStone
CONCRETE HARDSCAPE SOLUTIONS

NARROW PAVER SERIES

4" THICK PAVERS

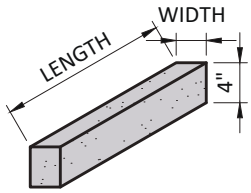

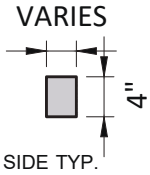

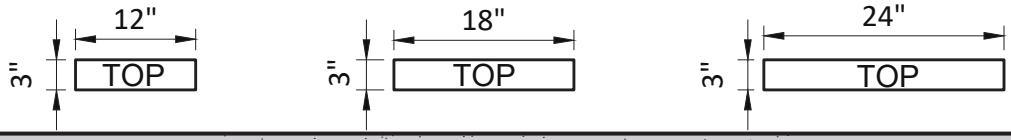

LARGE LINEAR PAVER SERIES

2 $\frac{1}{2}$" THICK PAVERS

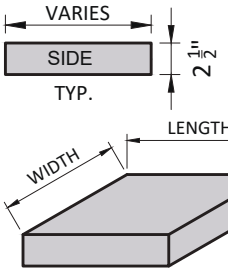

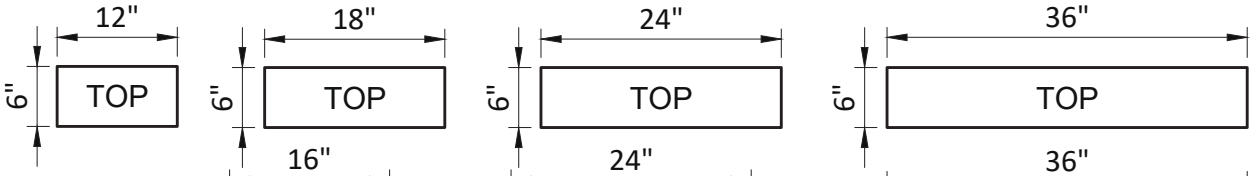

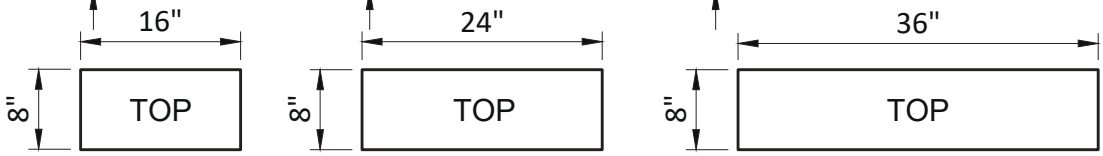

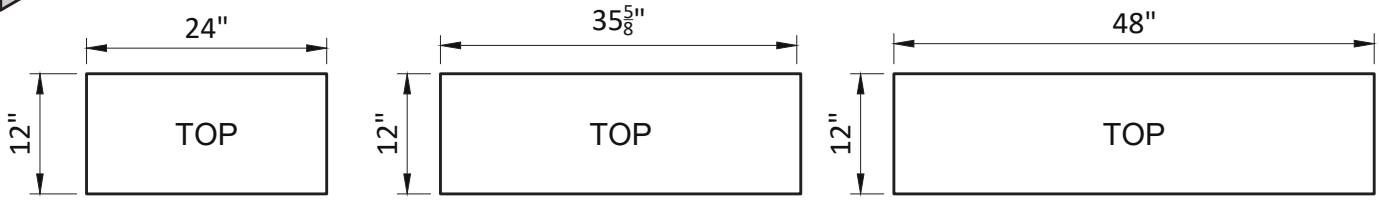

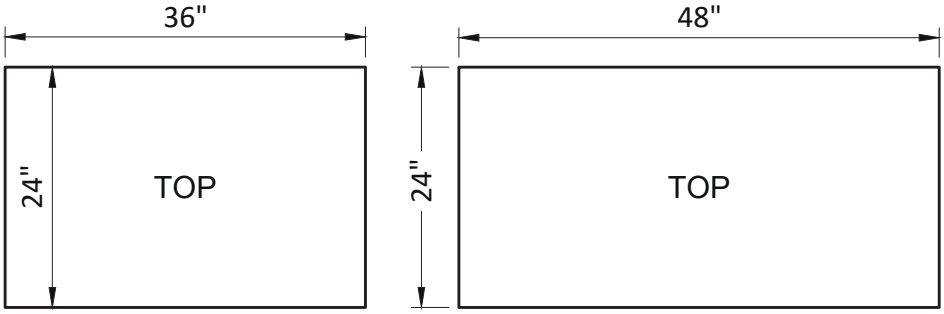

NOTES:
1. 6,500 P.S.I. DESIGN MIX
2. ASTM C-1364 FOR CAST-STONE
3. SPECIFICATION FOR CAST-STONE 04720
4. AVAILABLE IN OVER 85 COLORS & ALL STANDARD KERCKHOFFSTONE TEXTURES
5. COLOR & TEXTURES WILL VARY
6. ABRASION AND MILDEW RESISTANT
7. ALL OVERSIZE THICK COPINGS ARE REINFORCED AS REQUIRED

CUSTOM PAVERS:
ALL OTHER SQUARE PAVERS, LINEAR PAVERS, NARROW LINEAR PAVERS, LARGE LINEAR PAVERS, AND ROUND PAVERS SIZES NOT SHOWN ABOVE CAN BE MANUFACTURED UPON REQUEST

APA ARCHITECTURAL PRECAST ASSOCIATION
Certified Plant

PH: (239) 597-7218 FAX: (239) 566-8432 www.kerckhoffstone.com
1455 SW 4TH AVE. DELRAY BEACH, FL. 33444
© 2021

KerckhoffStone
CONCRETE HARDSCAPE SOLUTIONS

1 $\frac{1}{2}$" THICK ROUND PAVERS

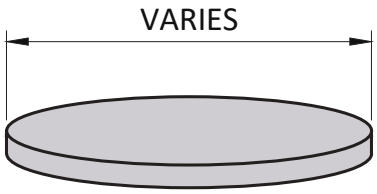

Isometric View

N.T.S.

Side View

N.T.S.

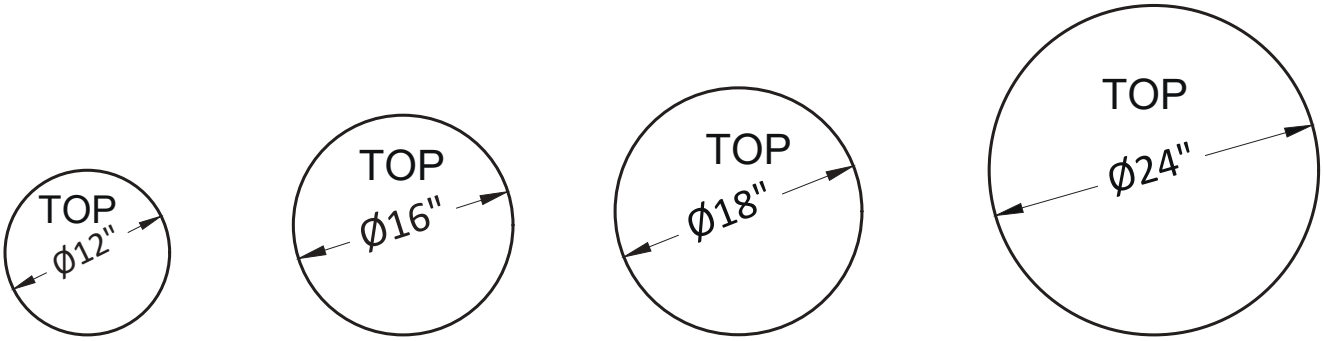

CAST-STONE STANDARD PAVER SIZES

SCALE: N.T.S.

NOTES:
1. 6,500 P.S.I. DESIGN MIX
2. ASTM C-1364 FOR CAST-STONE
3. SPECIFICATION FOR CAST-STONE 04720
4. AVAILABLE IN OVER 85 COLORS & ALL STANDARD KERCKHOFFSTONE TEXTURES
5. COLOR & TEXTURES WILL VARY
6. ABRASION AND MILDEW RESISTANT
7. ALL OVERSIZE THICK COPINGS ARE REINFORCED AS REQUIRED

CUSTOM PAVERS:
ALL OTHER SQUARE PAVERS, LINEAR PAVERS, NARROW LINEAR PAVERS, LARGE LINEAR PAVERS, AND ROUND PAVERS SIZES NOT SHOWN ABOVE CAN BE MANUFACTURED UPON REQUEST

APA ARCHITECTURAL PRECAST ASSOCIATION
Certified Plant

PH: (239) 597-7218 FAX: (239) 566-8432 www.kerckhoffstone.com

1455 SW 4TH AVE. DELRAY BEACH, FL. 33444

© 2021

KerckhoffStone
CONCRETE HARDSCAPE SOLUTIONS

Coverage Area		
36P -	(35-5/8" x 23-5/8" Paver)	= 33% Coverage
24P -	(23-5/8" x 23-5/8" Paver)	= 44% Coverage
2412P -	(23-5/8" x 11-5/8" Paver)	= 12% Coverage
12P -	(11-5/8" x 11-5/8" Paver)	= 11% Coverage

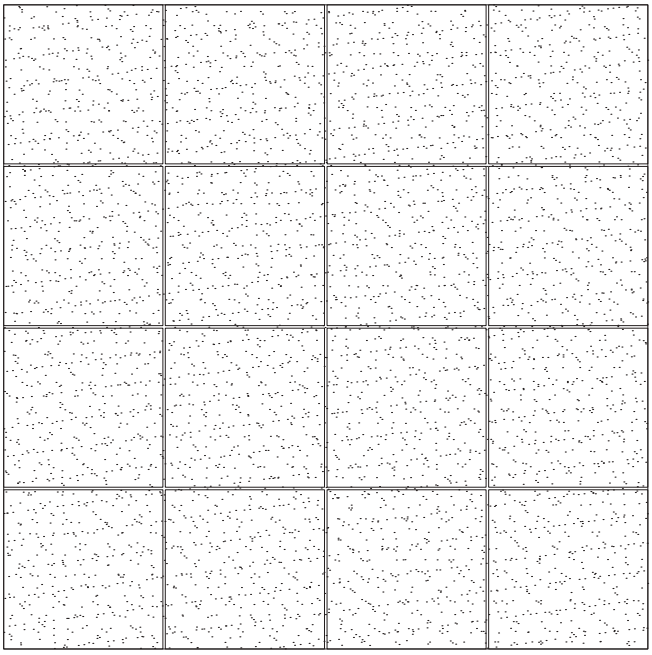

SQUARE PATTERN PAVER LAYOUT

SCALE: N.T.S.

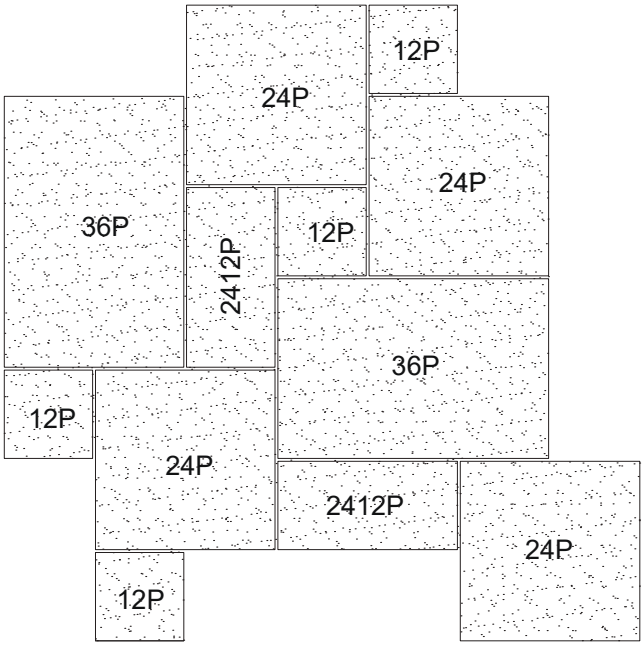

FRENCH PATTERN PAVER LAYOUT

SCALE: N.T.S.

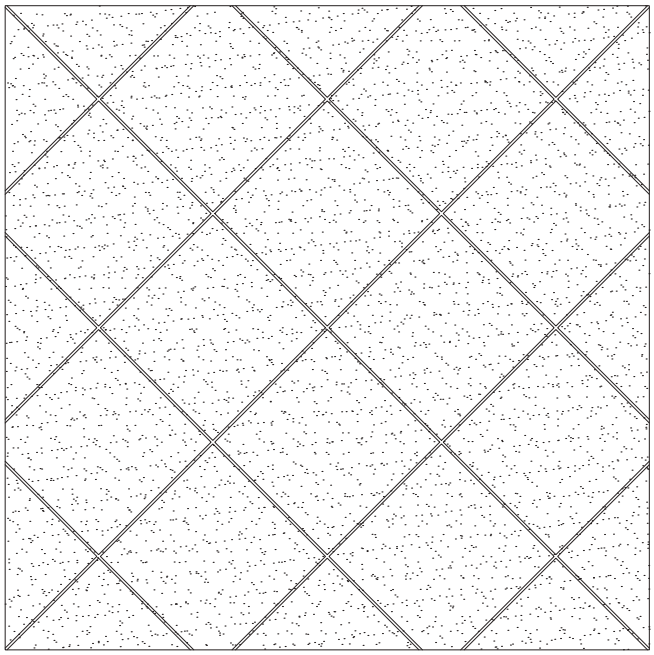

DIAGONAL PATTERN PAVER LAYOUT

SCALE: N.T.S.

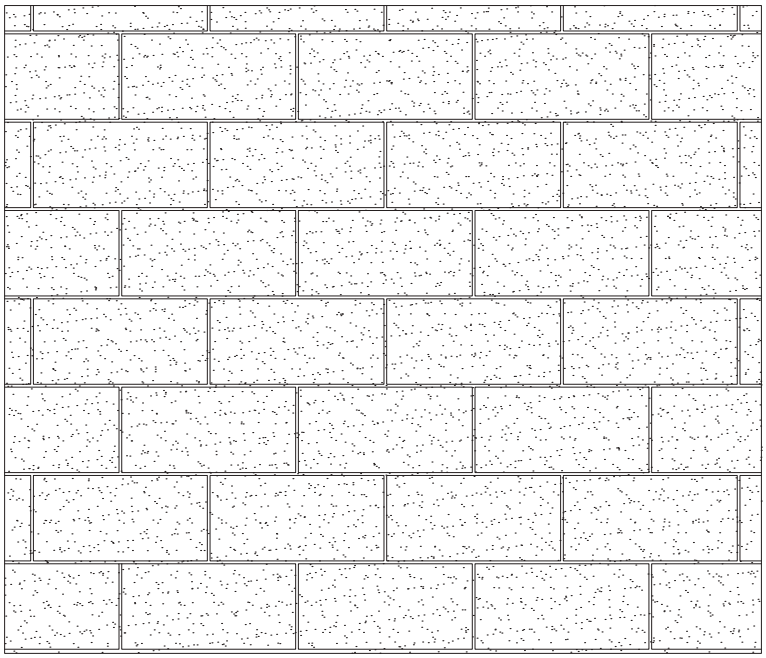

RUNNING BOND PATTERN PAVER LAYOUT

SCALE: N.T.S.

© 2021

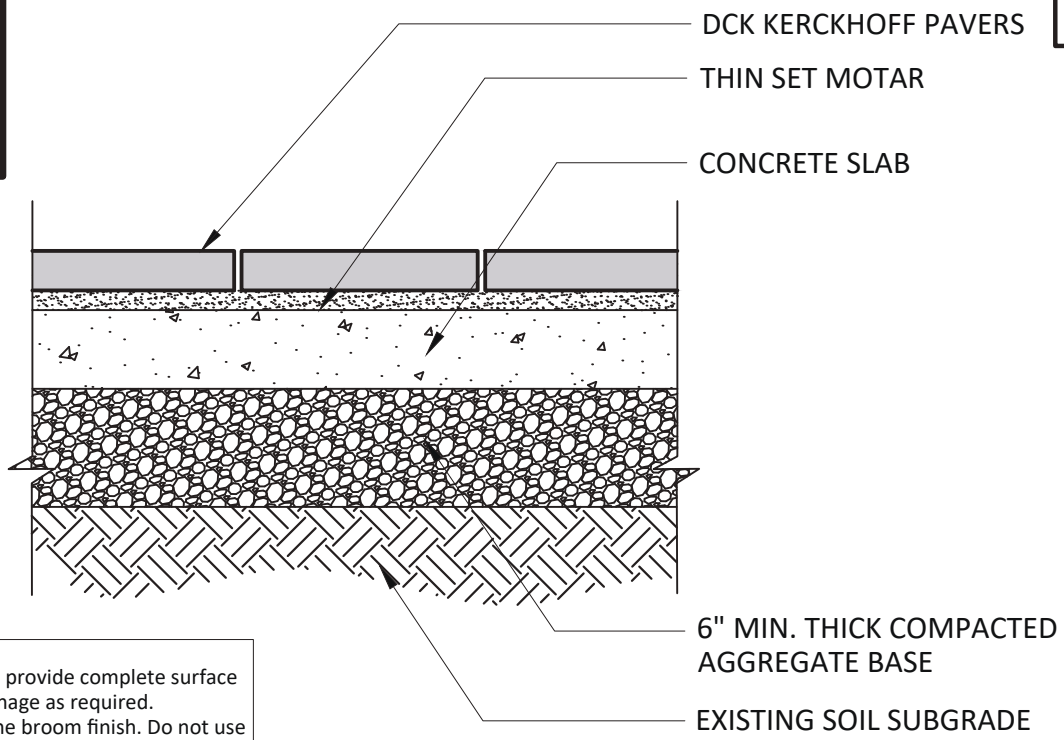

Notes:
1. Concrete slab shall be sloped to provide complete surface Drainage: Provide subsurface drainage as required.
2. Slab to have steel trowel and fine broom finish. Do not use curing compounds. Maximum variation in slab $\frac{1}{4}$"/ 10'
3. Expansion Joints are mandatory. Architect must specify location in detail drawings.

PAVER INSTALLATION ON CONCRETE SLAB

SCALE: N.T.S.

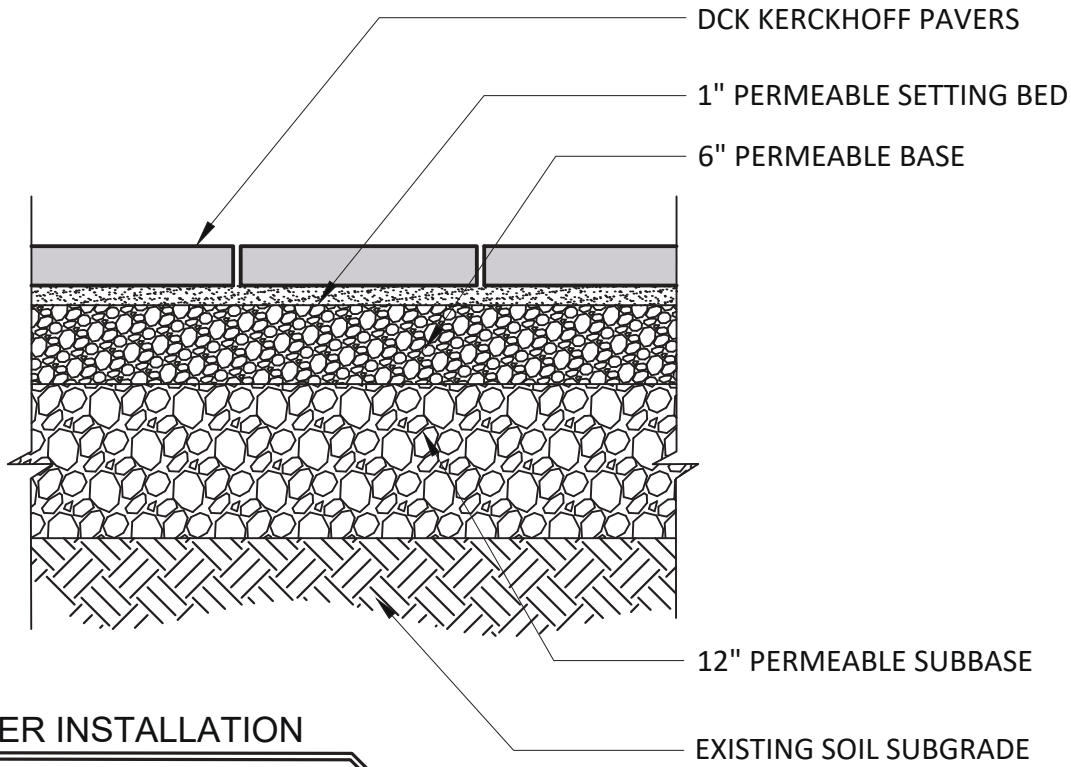

SAND SET PAVER INSTALLATION

SCALE: N.T.S.

© 2021