



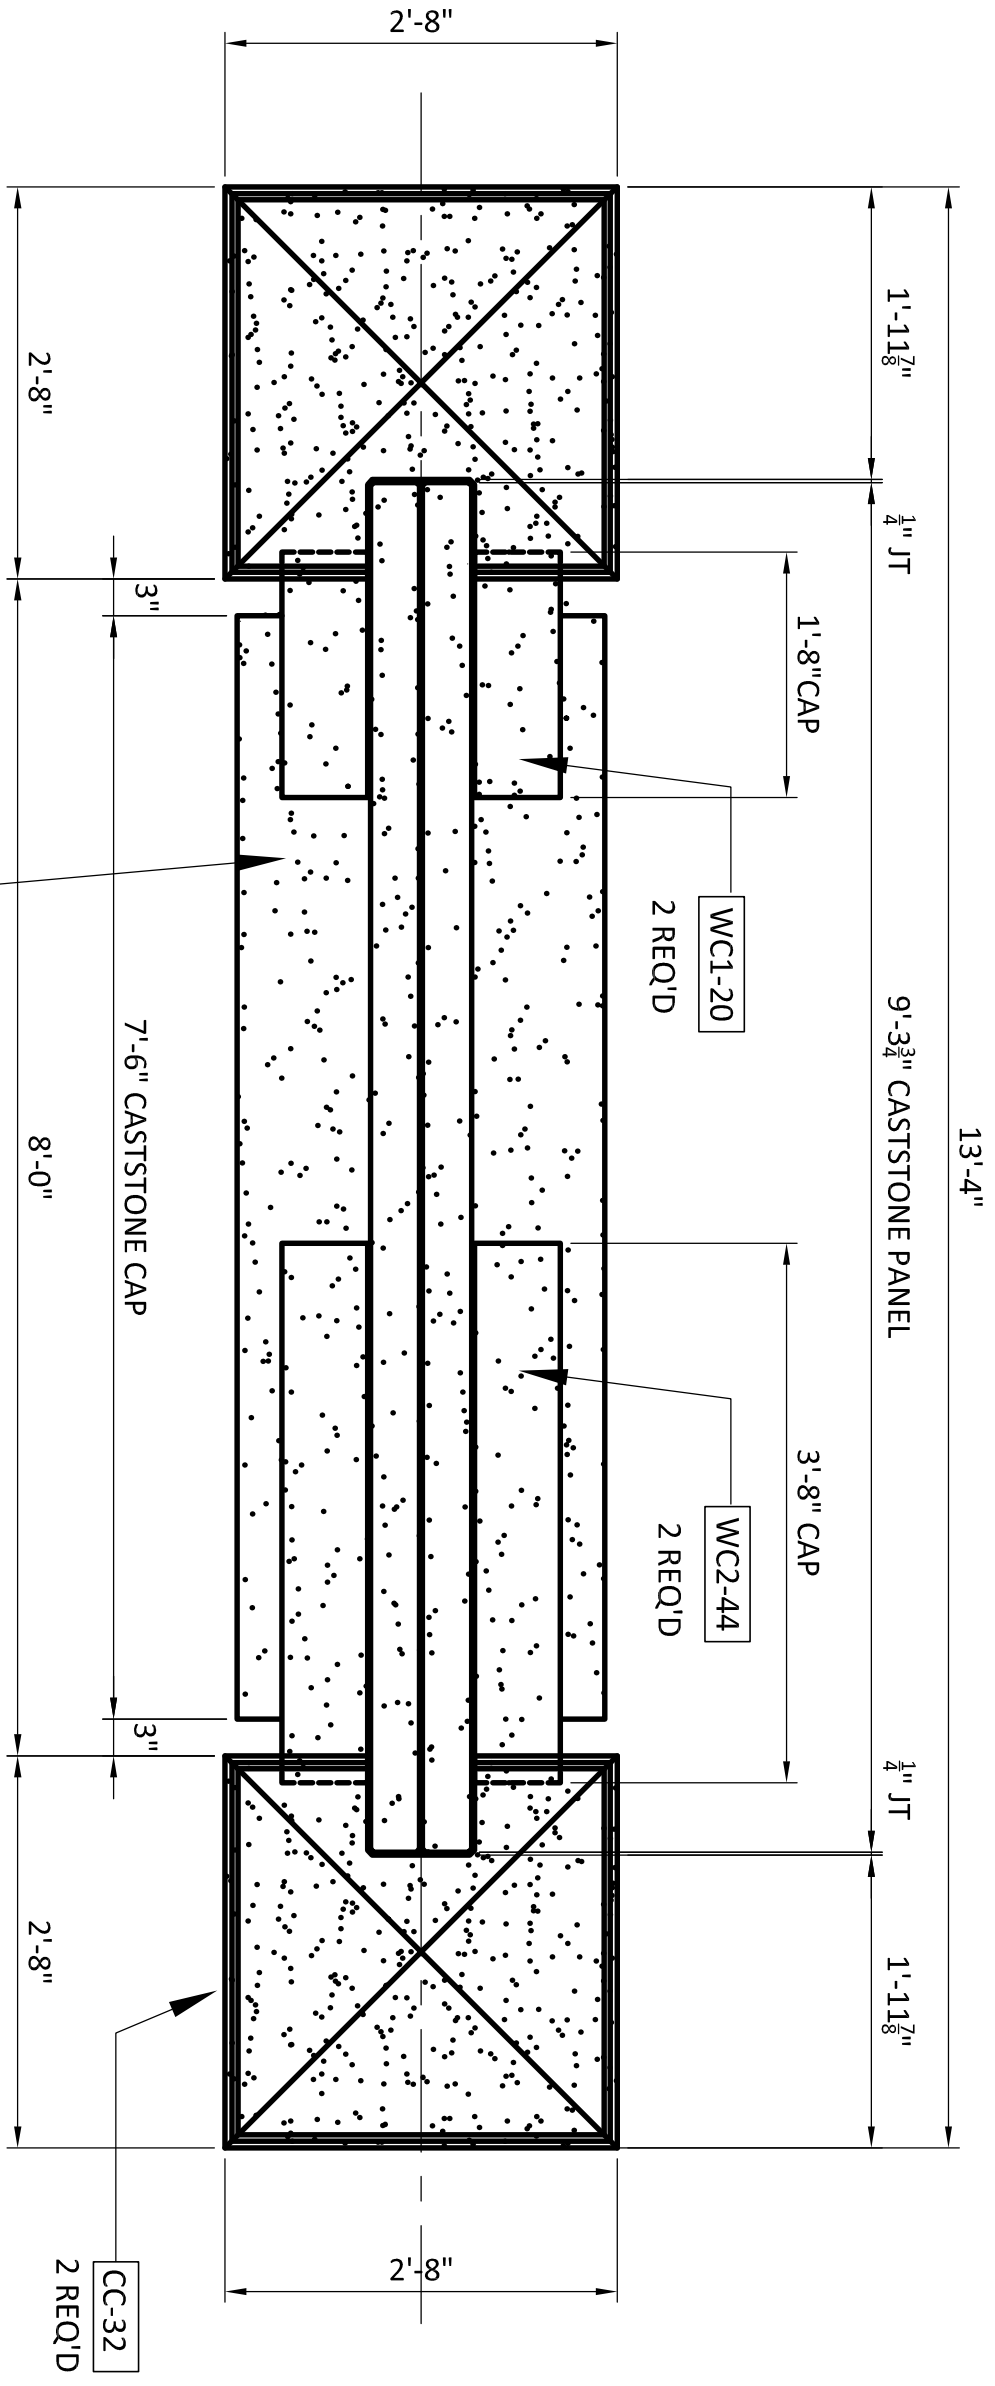


1 PLAN at MONUMENT SIGN

1/2" = 1'-0"

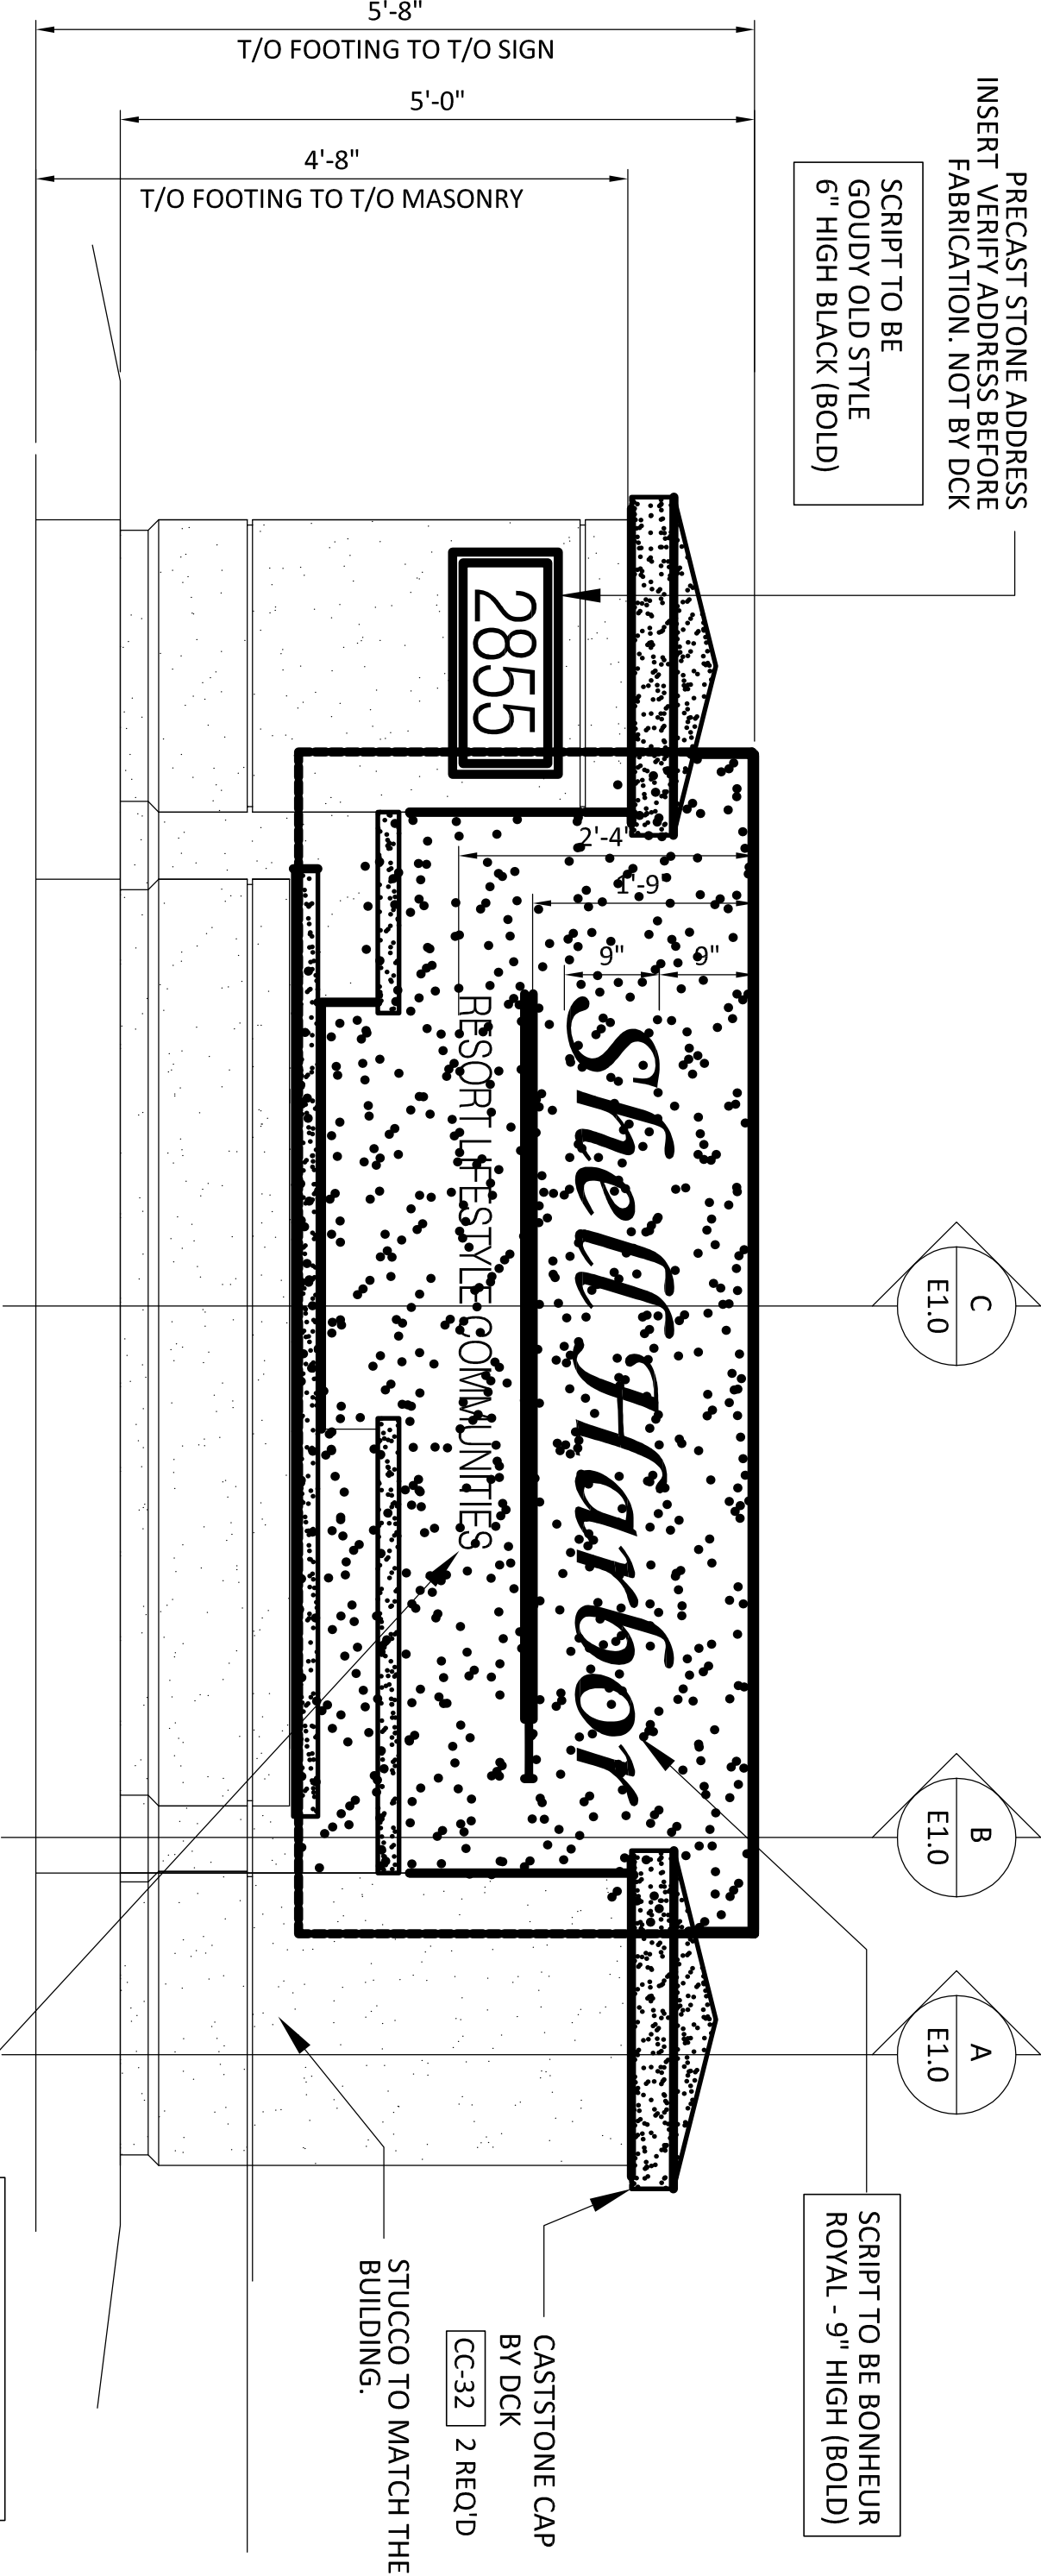


2 ELEVATION at MONUMENT SIGN - FRONT/REAR

1/2" = 1'-0"

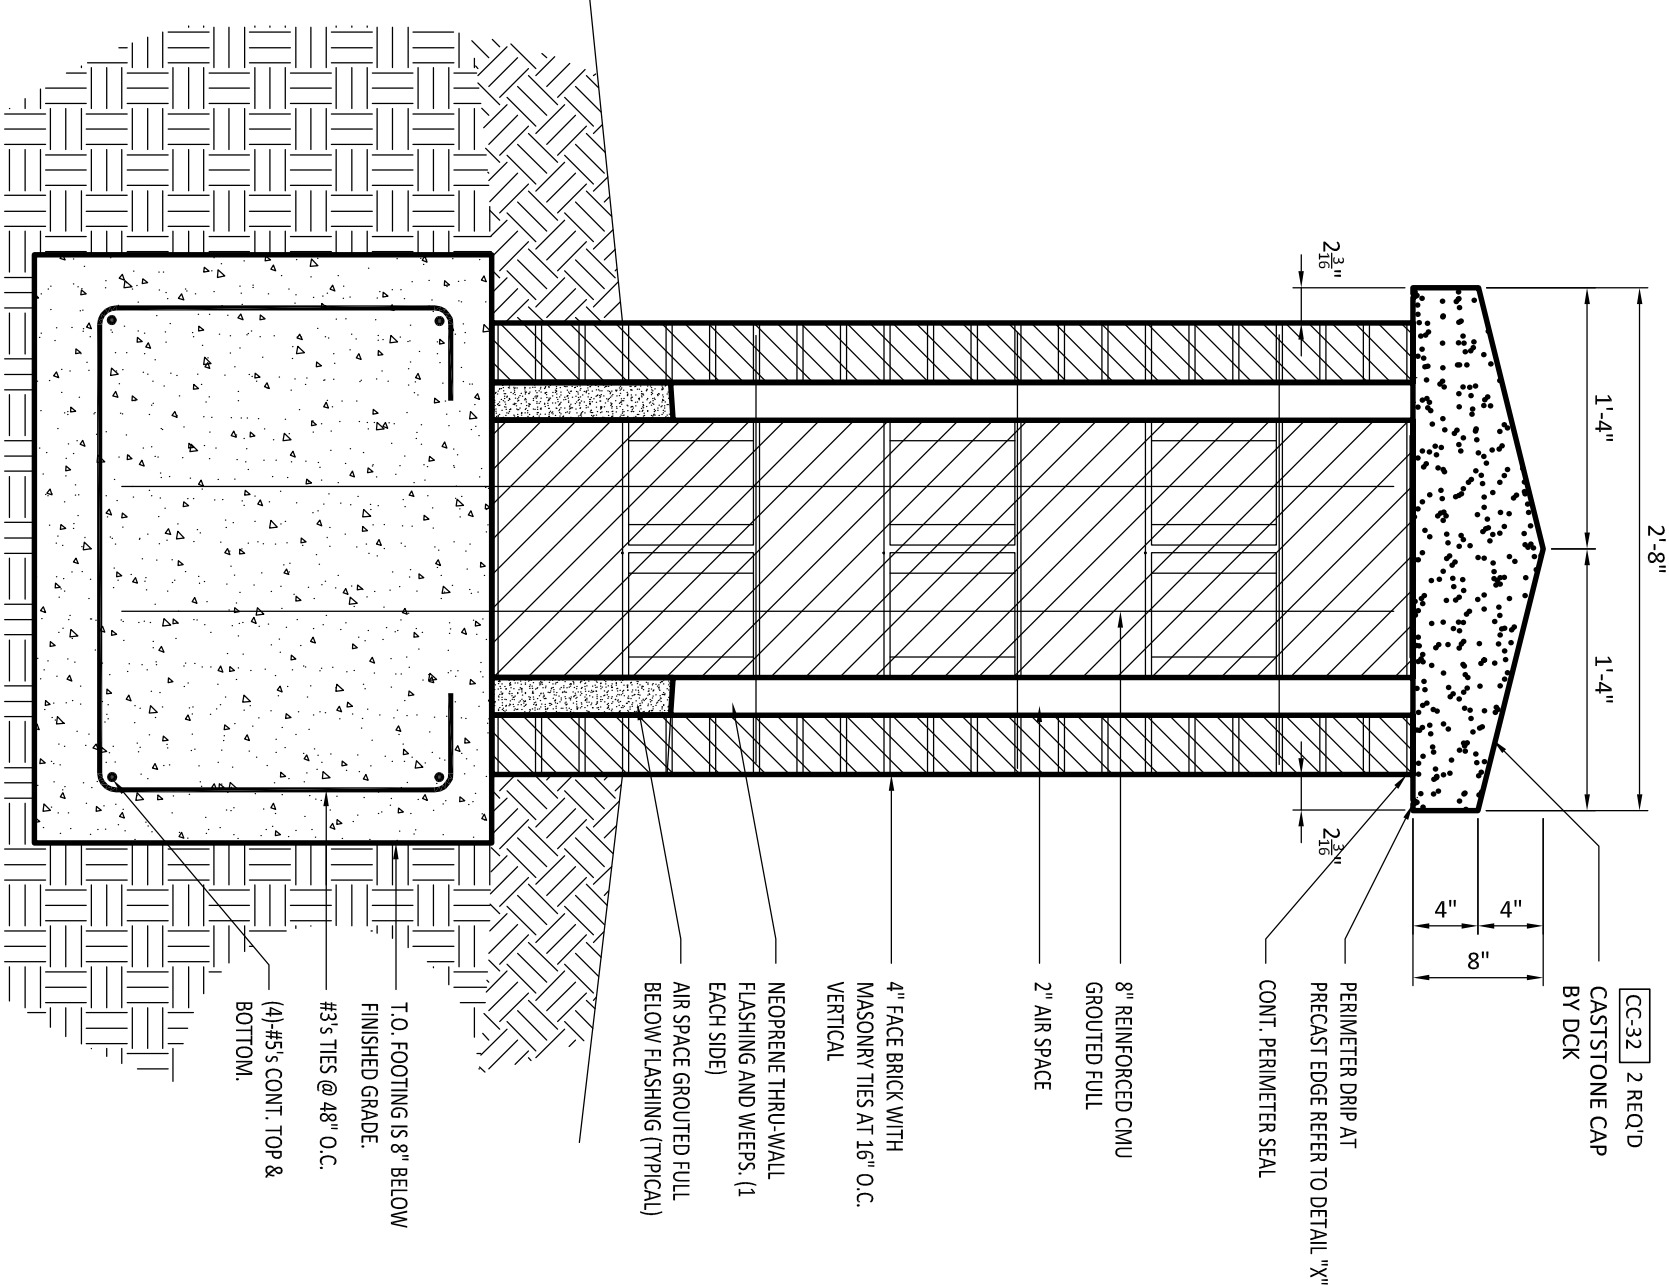


SECTION at COLUMN

3/4" = 1'-0"

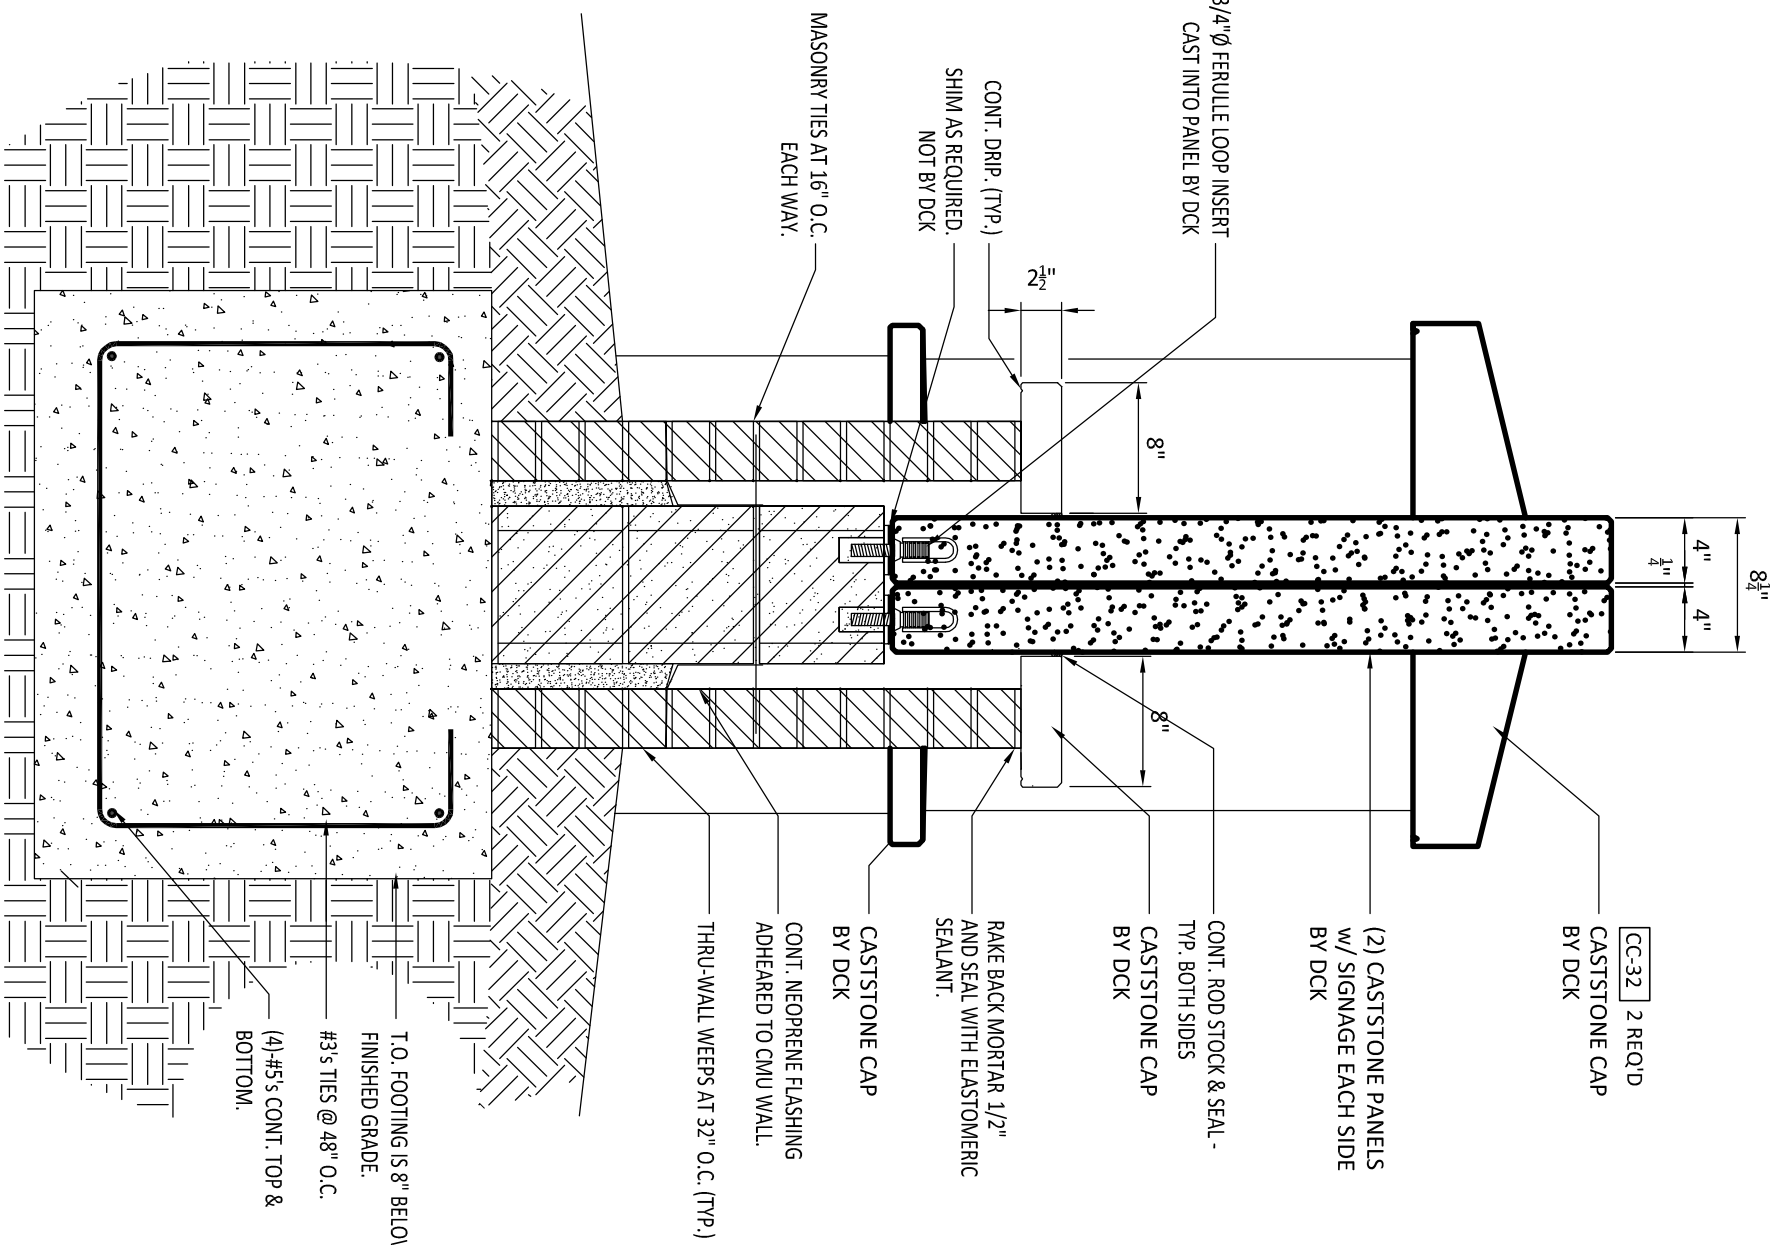


SECTION at COLUMN

3/4" = 1'-0"

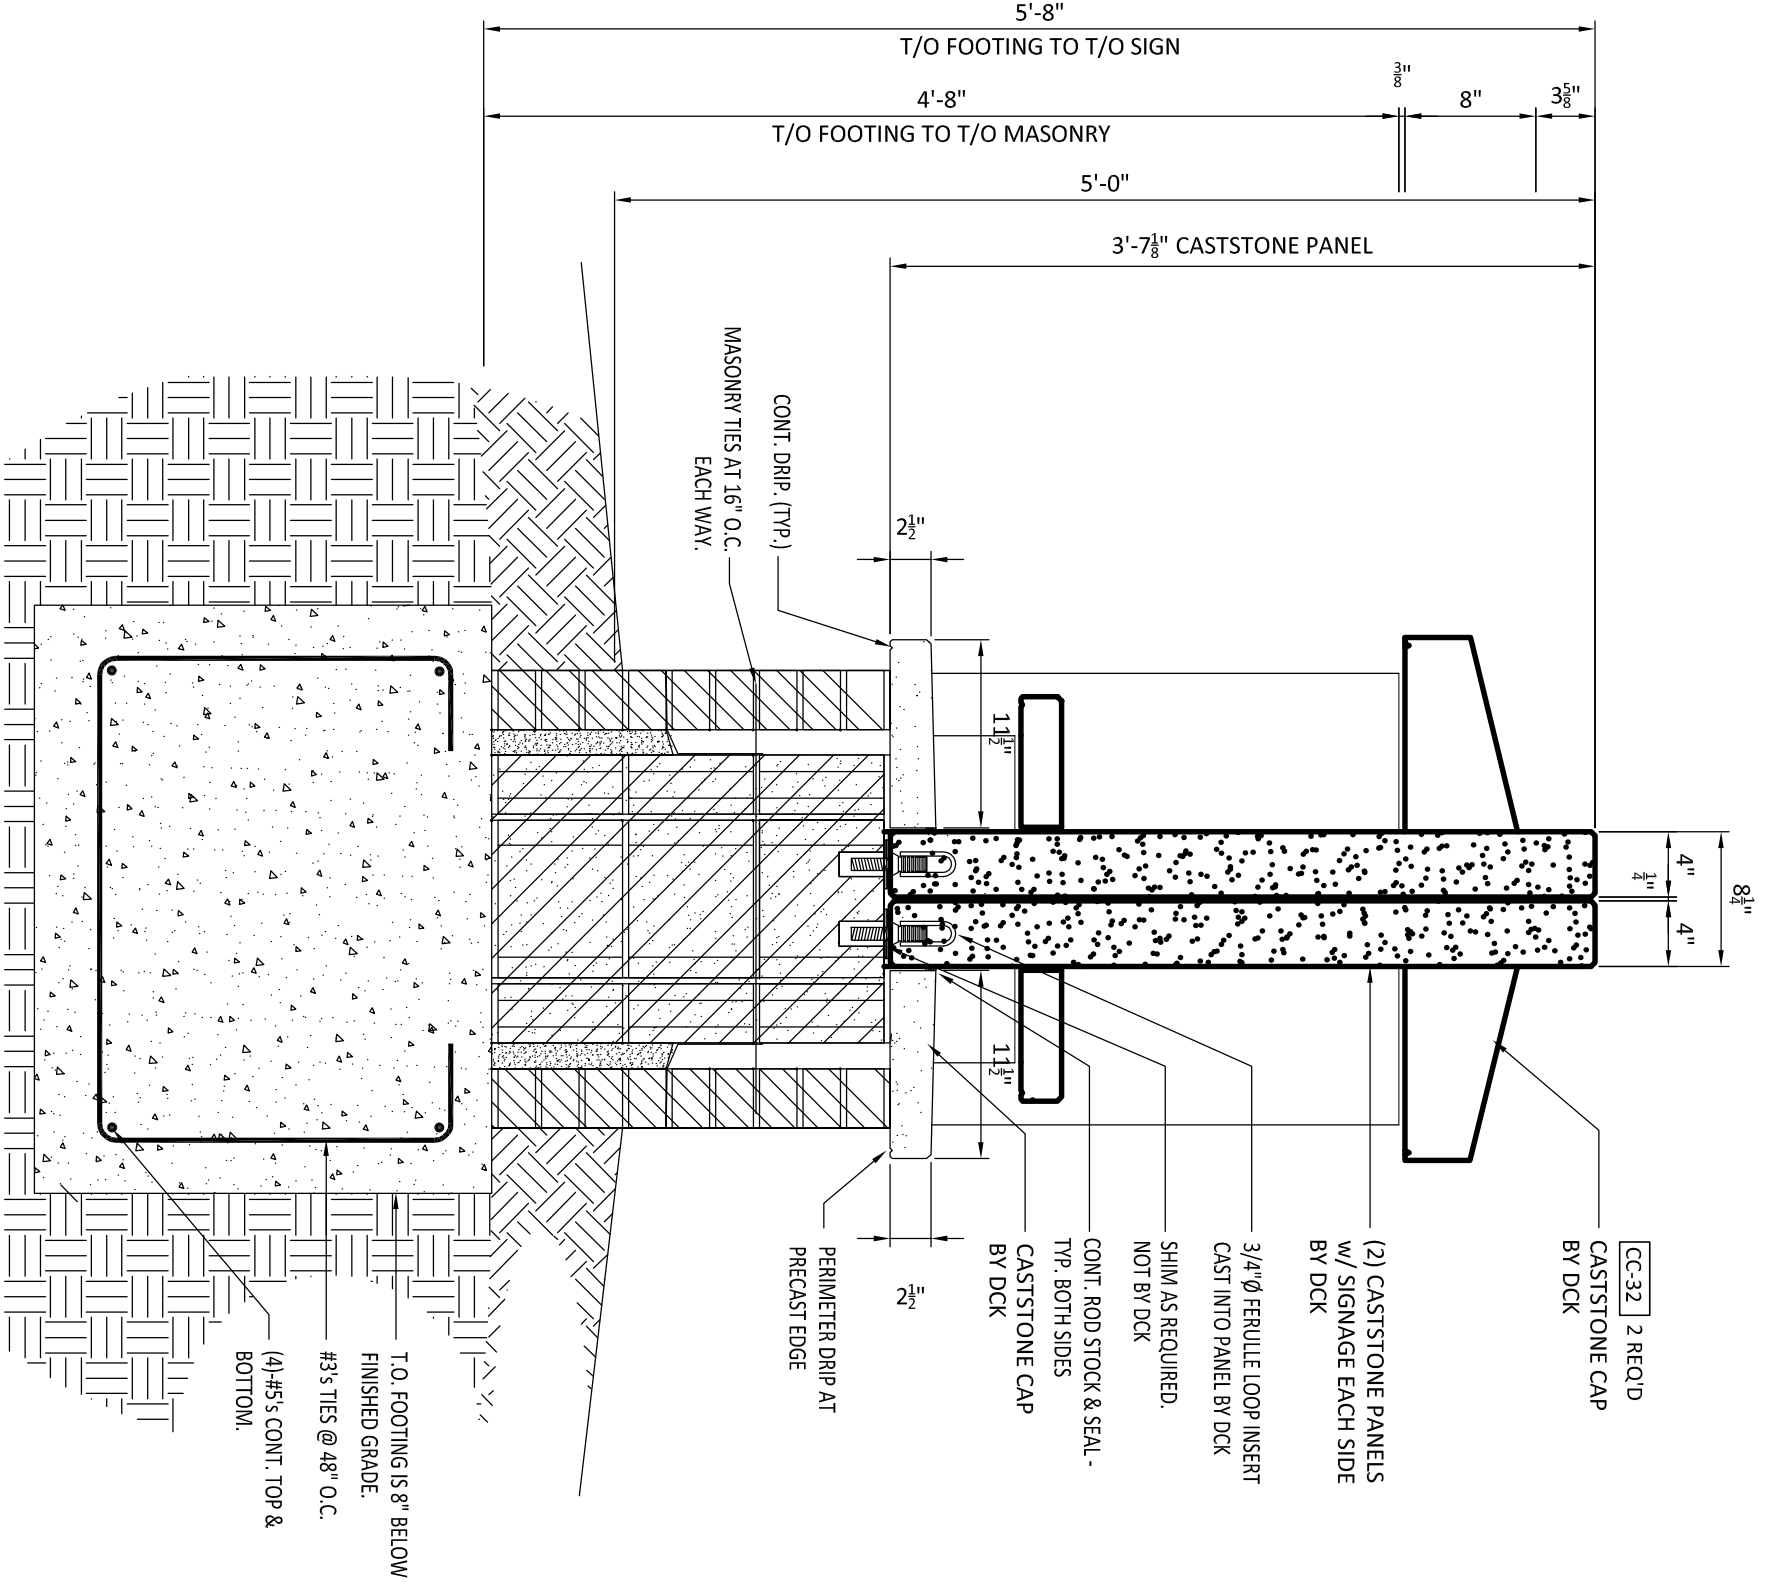

SECTION at COLUMN

3/4" = 1'-0"

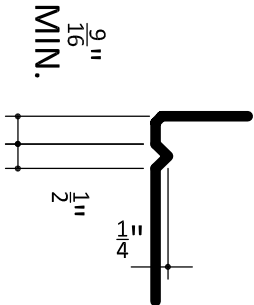

TYPICAL DRIP EDGE

3" = 1'-0"

PIECE SCHEDULE				
MARK	QTY	LENGTH	WIDTH	THICKNESS
COLUMN CAP at SIGN w/ SLOPE ALL SIDES				
CC-32	2	32"	32"	8"
WALL CAP at SIGN				
WC1-20	2	20"	8"	2 1/2"
WC1-44	2	44"	8"	2 1/2"
WC1-90	2	90"	11 1/2"	2 1/2"
WALL PANEL w/ LETTERS at SIGN				
WP-112	2	111 3/4"	43 1/8"	4"
ADDRESS INSERT w/ LETTERS				
AI-21	1	21"	10"	2"

SHELL HARBOR RETIREMENT COMMUNITY
2855 MURELL ROAD
ROCKLEDGE, FLORIDA 32955

CAST STONE LAYOUT



© KerckhoffStone

JOB COLOR / TEXTURE

COLOR: TBD

TEXTURE: TBD

DRAWING LOG

NO.	DATE	BY	DESCRIPTION
0	03.23.21	CMF	ISSUED FOR APPROVAL

E1.0