


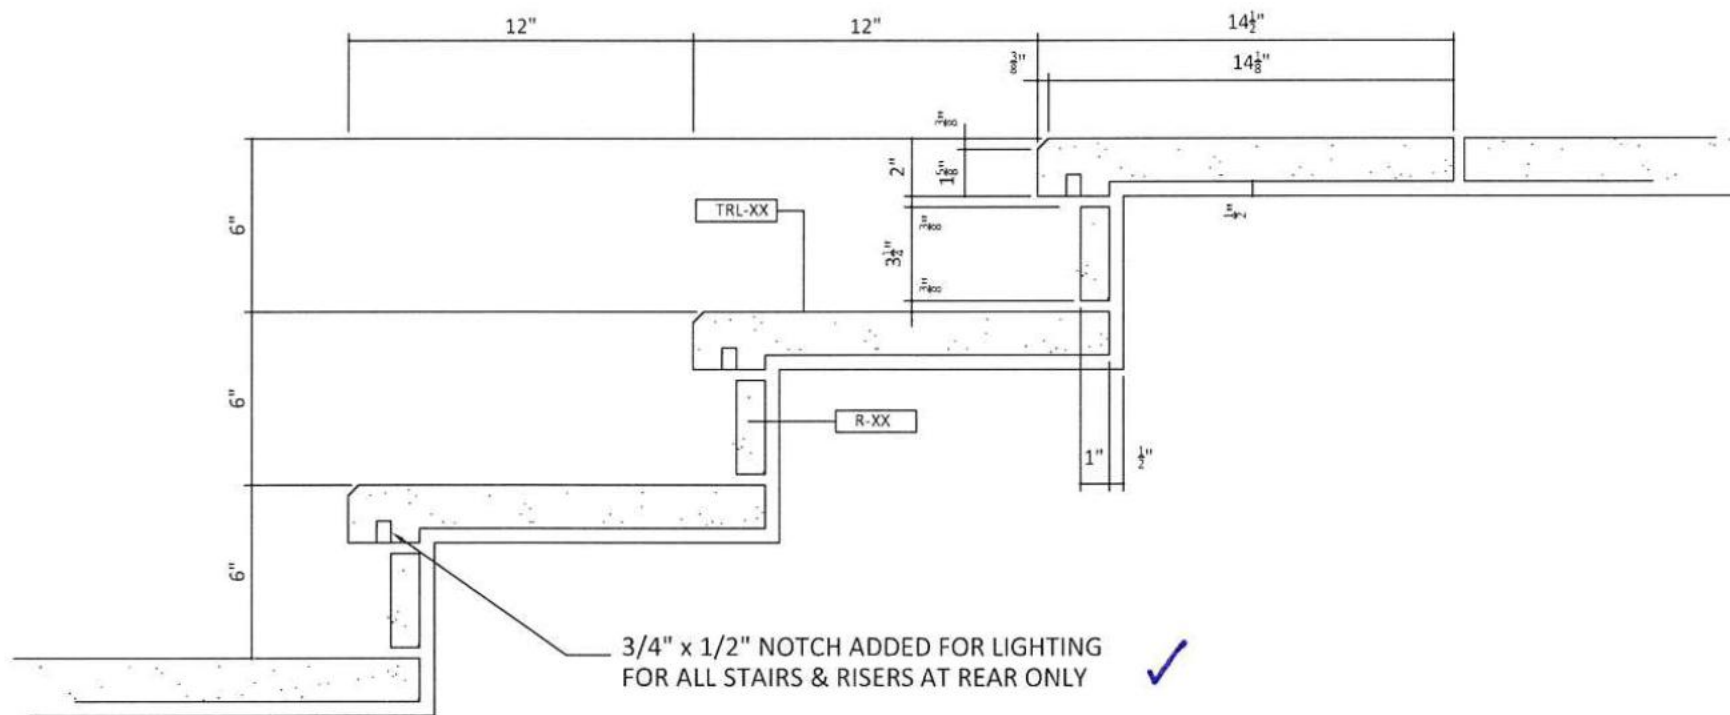

2 SECTION
TREADS / RISERS 3" = 1'-0"